Key

01A — ADVANCED WARNING: ACCESS TO ROAD AHEAD CLOSED ON ___ TO ___ FOR ___ DAY(S) FROM __/__ TO __/__

P7105 — 750mm

01 — ROAD CLOSED

02 — Roadworks

03 — Diversion ENDS

04 — Diverted traffic →

05 — ← Diverted traffic

06 — ↑ Diverted traffic

07 — Diversion →

08 — Diversion ←

09 — Diversion ↑

10 — ROAD AHEAD CLOSED

11 — Diverted traffic

12 — Diverted traffic

13 — Diverted traffic

14 — Diverted traffic

15 — B4465 Closed ahead at Shortwood No Through Route

16 — ROAD AHEAD CLOSED ←

17 — ROAD AHEAD CLOSED →

20 — CYCLISTS AND PEDESTRIANS WAIT HERE TO BE ESCORTED

What 3 Words: hype.thing.urban to wants.tuck.stow

Diversion Length: 4.8 Miles

Barriers, cones and flashing lamps required each end of road closure

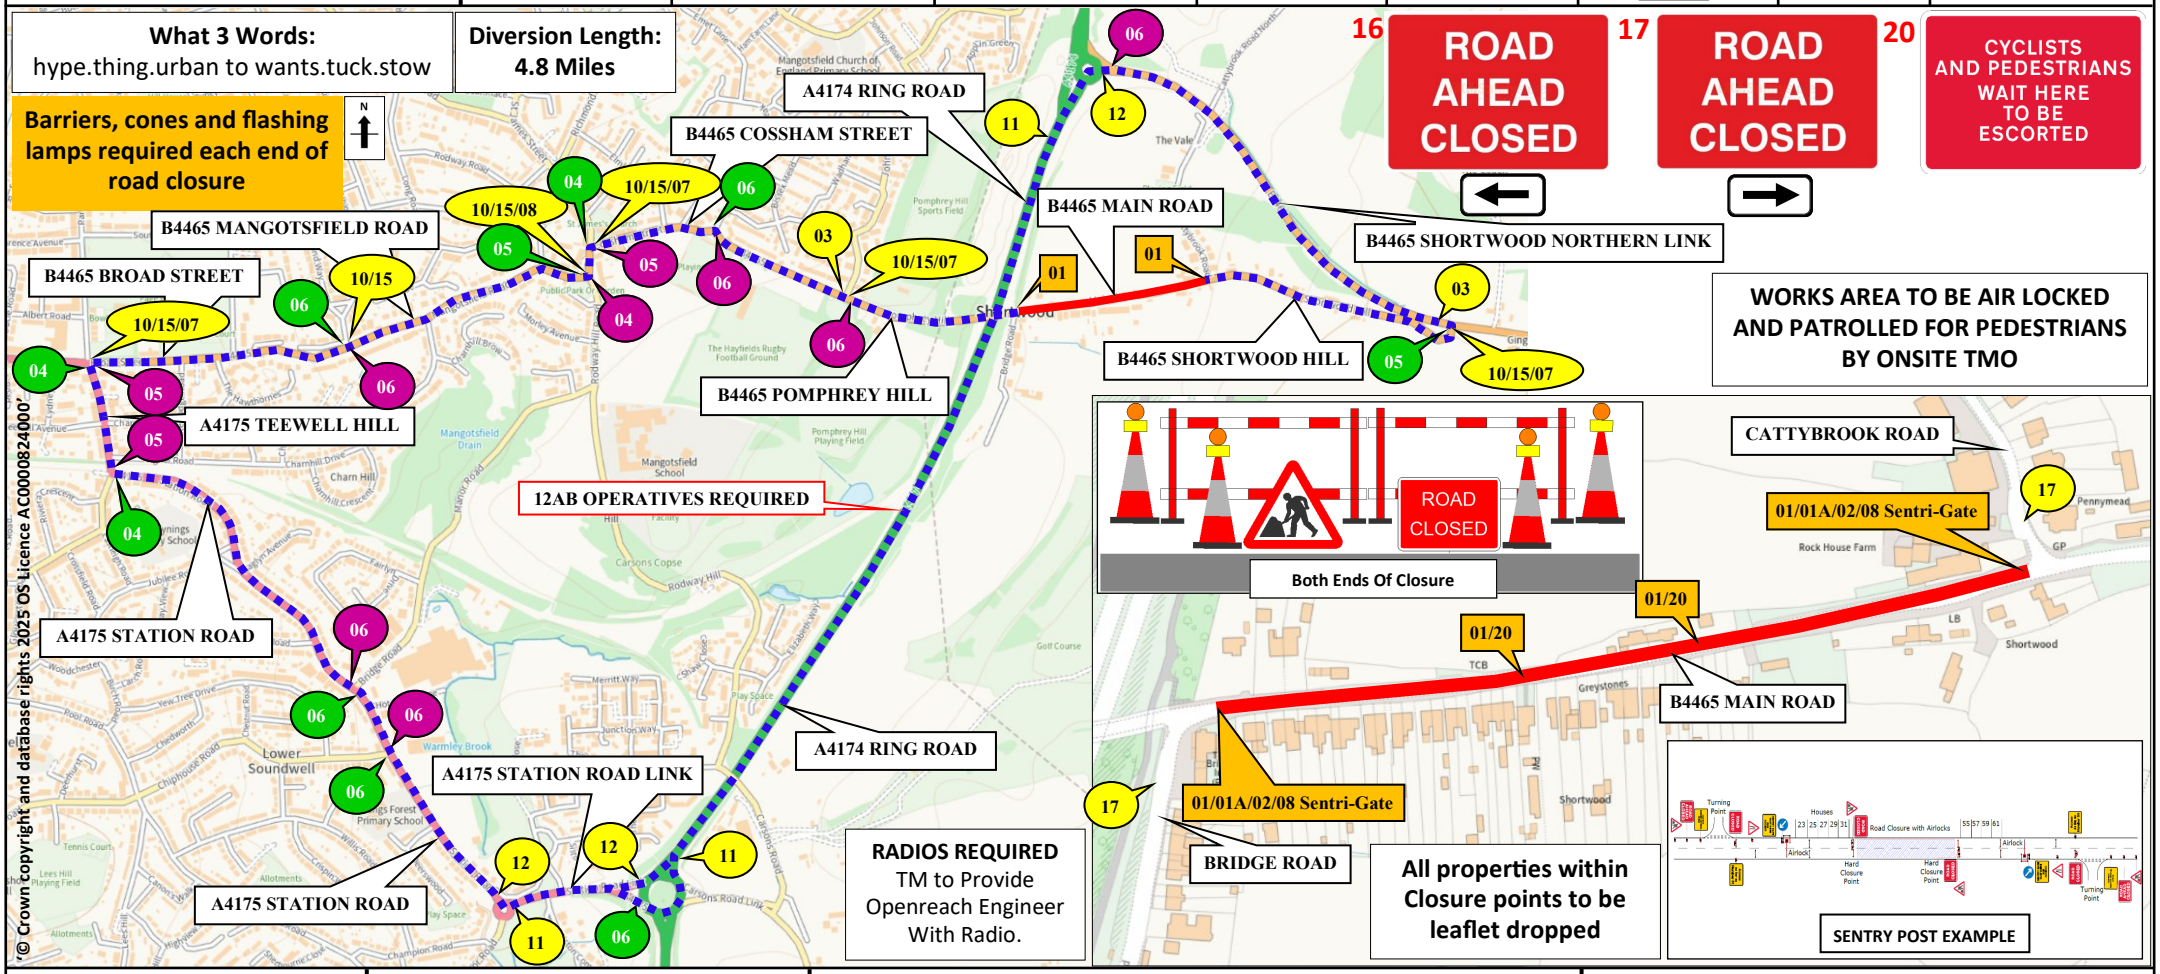

WORKS AREA TO BE AIR LOCKED AND PATROLLED FOR PEDESTRIANS BY ONSITE TMO

RADIOS REQUIRED
TM to Provide Openreach Engineer With Radio.

All properties within Closure points to be leaflet dropped

© Crown copyright and database rights 2025 OS licence AC0000824000

SUNBELT RENTALS

Sunbelt Rentals UK (Traffic Management)
Kemble Airfield Enterprise Park
Cirencester Road
Kemble
GL7 6BQ
☎ 03700 500 792
🗎 0845 004 7105

Note
1. All equipment shall be approved and shall comply with the Department Of Transport specification MCE0111. This drawing does not show the normal road works signage that will be required as per Chapter 8.
2. All signs to be in accordance with TSRGD 2016 and to minimum class retroflective.
3. Minimum height of lettering to be 60mm and sign boards to be 1000mm (750mm where appropriate).

This drawing is protected by copyright and the information contained therein is confidential.
This drawing may not be copied and the information therein may not be used, or disclosed to a third party, wholly or in part with the written permission of Sunbelt Rentals UK (Traffic Management).

CROWN COPYRIGHT DATA REPRODUCED BY PERMISSION OF THE CONTROLLER OF HMSO

CLIENT DETAILS	REP/DEPOT	DRAWN BY
Openreach	DFP/213	DFP/213
DATE	**SHEET No**	**VERSION NUMBER**
28/08/2025	1 OF 1	001
AMENDED DATE	**AMENDED BY**	**SCALE**
		NOT TO SCALE

This layout is for installation by NRSWA, Lantra 12A,12B,12D qualified persons.

ADDRESS
B4465 MAIN ROAD
SHORTWOOD
MANGOTSFIELD
SOUTH GLOUCESTERSHIRE
BS16 9NH

BUS ROUTE AFFECTED ✓

ROAD CLOSURE
DIVERSION
CLOCKWISE DIVERSION
ANTI-CLOCKWISE DIVERSION
ROAD CLOSURE SIGN

ROAD CLOSURE LENGTH (APPROX)	410 M
ROAD CLOSURE WIDTH (APPROX)	4.8 M

Contract Number 213-S017864